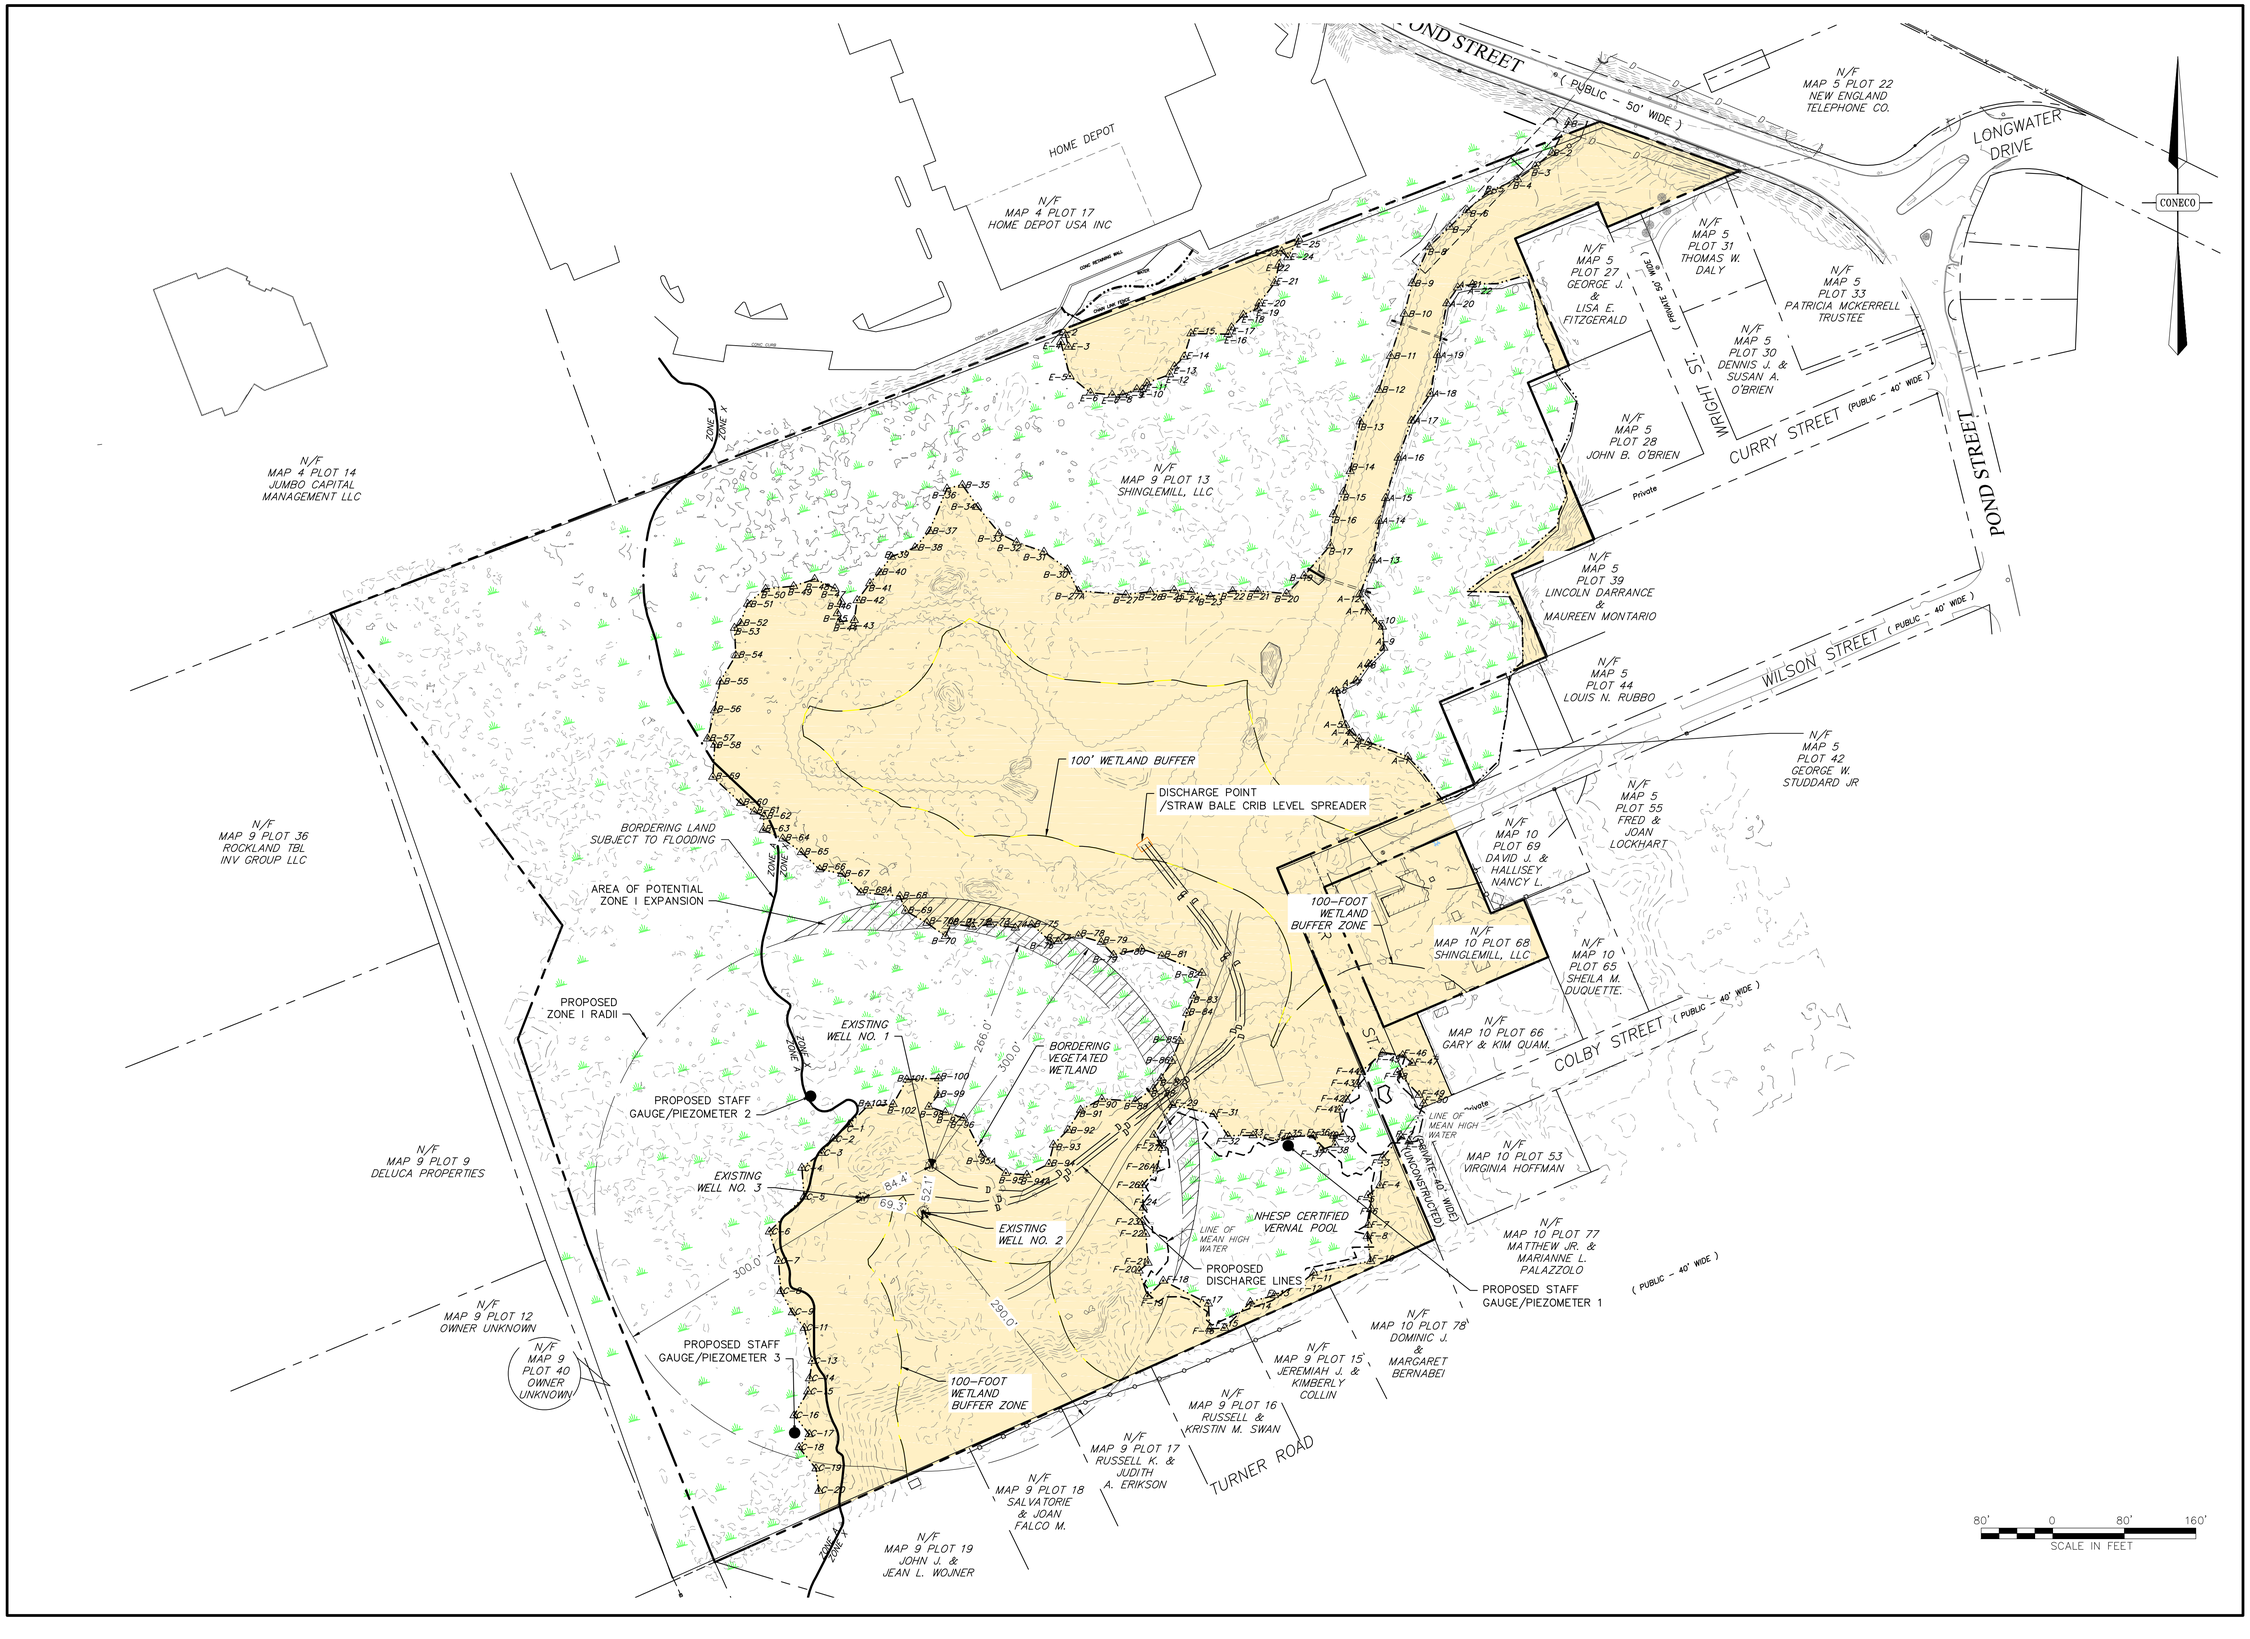

REVISIONS

NO.	DATE	DESCRIPTION	DR/CK

PREPARED FOR:
SHINGLEMILL, LLC
4 FIRST STREET
BRIDGEWATER, MASSACHUSETTS 02324

DRAWING:
PROPOSED STAFF GAUGE/PIEZOMETER PAIRS, DISCHARGE LINES, AND DISCHARGE POINT LOCATIONS

PROJECT:
48-HOUR WELL PUMP TEST
SHINGLE MILL MULTI-FAMILY DEVELOPMENT
75-79 POND STREET
ROCKLAND, MASSACHUSETTS 02370

PLAN SET:
NOTICE OF INTENT PLAN

CONECO
Engineers & Scientists
4 FIRST STREET, BRIDGEWATER, MASSACHUSETTS 02324
PHONE 508-697-3191 OR 800-548-3355; FAX 508-697-5996
WEBSITE: www.coneco.com

DATE	02/11/2021		
DESIGNED: DJD		CHECKED: LM	
DRAFTED: MB		IN CHARGE: MJT	
SCALE:	1" = 80'		
PROJECT NO.	3395.1		
SHEET NO.	1 OF 01		