Planning Received 4/9/24

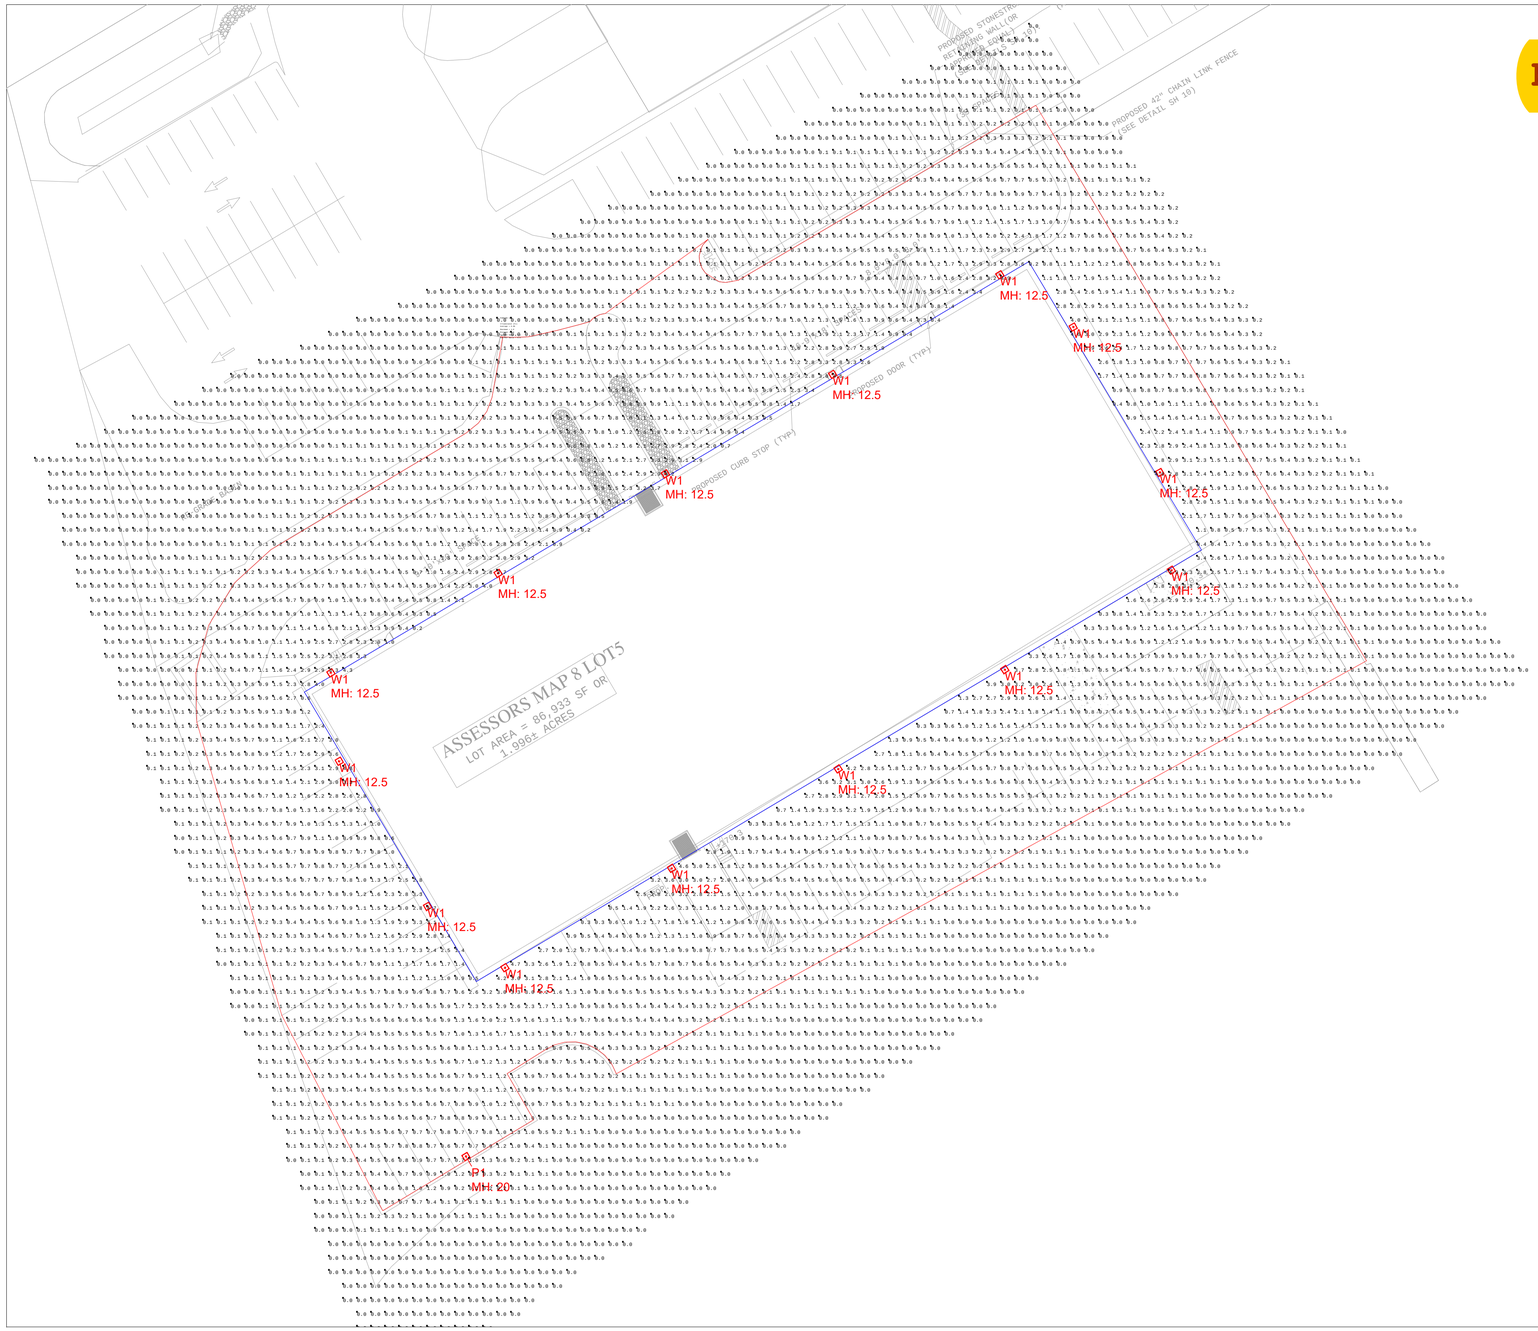

Luminaire Schedule						
Symbol	Label	Description	Lum. Watts	Lum. Lumens	LLF	Mounting Height
	W1	MCGRAW-EDISON: GWC-SA1A-740-U-T4FT	34	5008	0.900	12.5
	P1	MCGRAW-EDISON: GALN-SA1A-740-U-T4FT-HSS	33	3332	0.900	20

Calculation Summary						
Label	Units	Avg	Max	Min	Avg/Min	Max/Min
SITE	Fc	0.52	4.9	0.0	N.A.	N.A.
PARKING LOT	Fc	0.96	4.9	0.0	N.A.	N.A.

REFLEX LIGHTING
7 FOE ST. BOSTON, MA 02210
1800 DIXIE HIGHWAY, WEST HOLLYWOOD, CT 06109
1800 DIXIE HIGHWAY, WEST HOLLYWOOD, CT 06109
www.reflexlighting.com
specifications@reflexlighting.com

DISCLAIMER: CALCULATIONS SHOULD BE USED AS A GUIDE ONLY.
LIGHT LEVELS ARE SUBJECT TO CONDITIONS IN THE FIELD.

Drawn By: IF
Date:4/8/2024

Specifier:
Salesperson: Robert Cusson
Scale: Not to Scale

UPPAbaby Warehouse Exterior

53 Air Station Industrial Park, Rockland MA